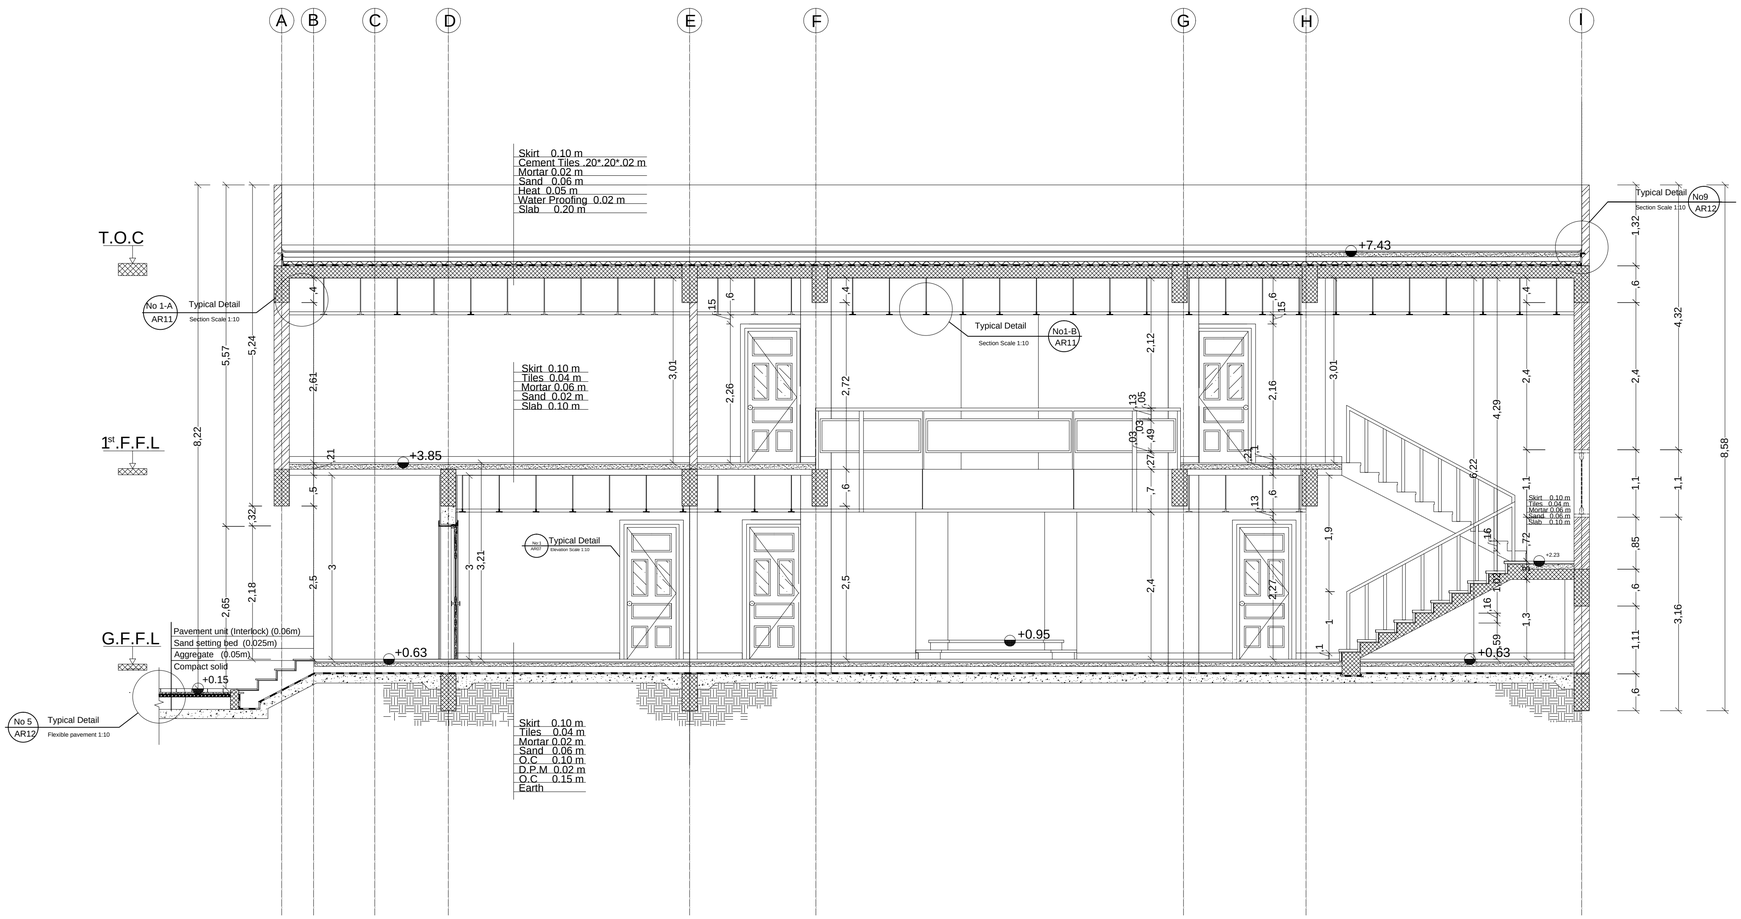

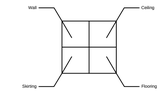

Wall

1	Paint	Matt latex emulsion paint, beige color , A .three coat
2	Marble	Own Quarry- China Gold Vein , A .1.2 m x 2.4m x .016m White Marble Slabs, beige color
3	Ceramic	Porcelain Tile , beige color ,A .0.6 m x 0.6m x .012 m

Skirting

1	Ceramic	Tile , beige color , A , .1 m x .025m
2	Marble	Own Quarry- China Gold beige color , A , .1m x Vein White Marble Slabs, .03m
3	Swedish Wood	Laminate Swedish Wooden Strips, light gray color , A , .1m x .025m
4	Parquet	Laminate Parquet, light gray color , A , .1m x .025m

Ceiling

1	Stan Steel tiles	'CENTURY STAINLESS STEEL TILES', Whit color , A , .98 m x .98m x .1m
2	Gypsum Board	Gypsum board , PVC film coated, Whit color , A , .6m x .6m x .15m
3	Acoustic	Smooth Pro Lay-in, 0.012 m thick , B, Offwhite color

Flooring

1	Ceramic	Tile , beige color , B .0.6 m x 0.6m x .025m
2	Marble	Own Quarry- China Gold Vein White x 2.4m x .03m Marble Slabs, beige color , A ,1.2 m
3	Swedish Wood	Laminate Swedish Wooden Strips,1.5m x .025m light gray color , A brand .0.5 m x
4	Parquet	Laminate Parquet, light gray color , A .0.5 m x 1.5m x .025m

Doors Schedule

SYM	Dimension		Type	Thickness	Frame		Glass Area	Description
	Width	Height			Wood	Alum.		
1	9	2.2	Paneled	0.25	-	-	118	4 Paneled door oak wood panel .02*.080 Gl.m , 1 Glazed With poly carbonate tinted panel .04*.04m and 4 wooden stop
2	7	2.2	Flush	0.15	-	-	118	Teak door with third glassed Cover wooden leaf .05m* .05m Invisible hinges 3.5*4" .08 m
3	1.5	2.2	Paneled	0.3	-	-	118	4 Paneled door oak wood panel .02*.080 Gl.m , 2 Glazed With poly carbonate tinted panel .03*.08m/4 and 4 wooden stop

Windows Schedule

SYM	Dimension			Type	Sill	Material	Remark
	NUM	Width	Height				
1	12	1.6	0.7	Fixed Glass	0.9	Aluminum Glass	Glass for the Out side
2	19	0.7	0.7	Fixed	2	Aluminum Glass	

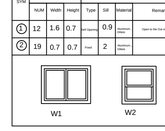

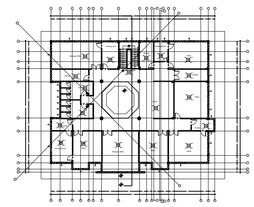

First Floor Plan

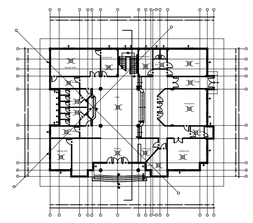

Ground Floor Plan

PSU	
ID 353	Working Drawing 2
Sheet no : 5	Scale 1:50
AR04 Full Section	Office Building
Rawan To'me Abed	ID:211410402
Submitted to : Dr. Mawa Fahmi	